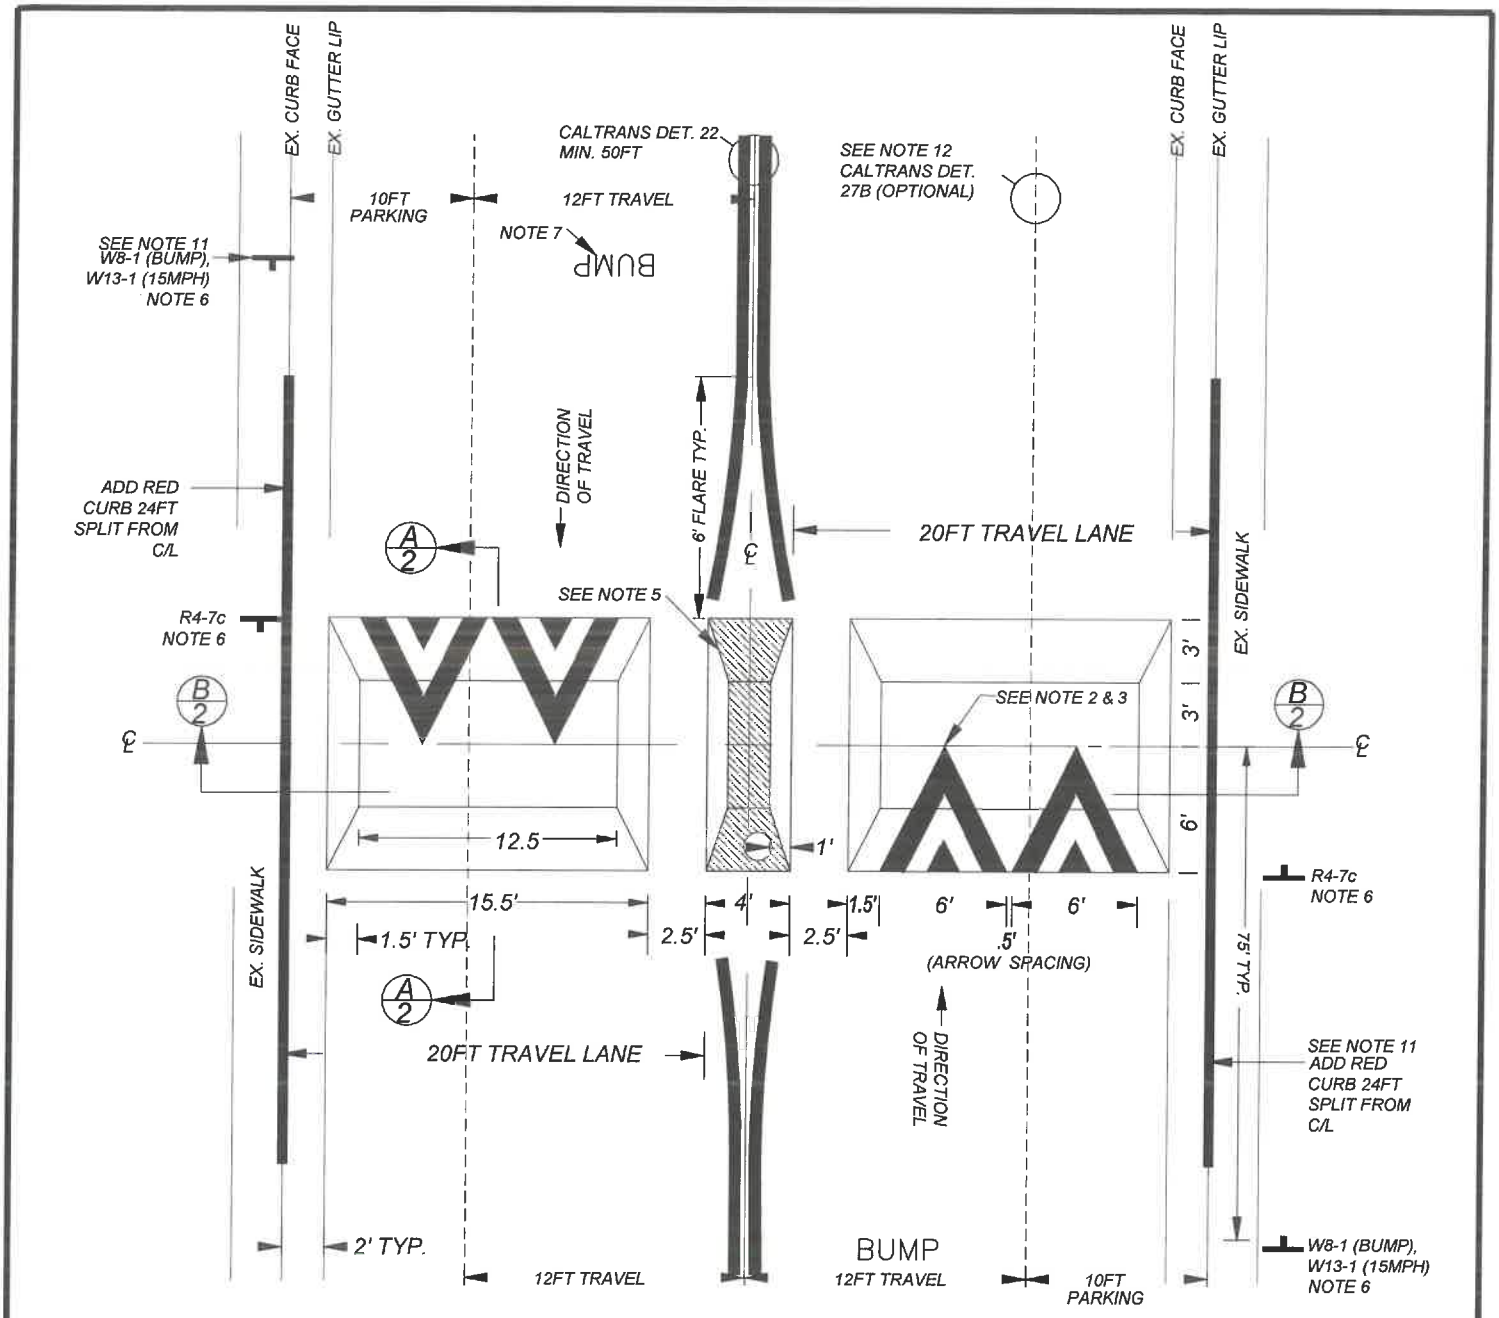

PLAN VIEW

SIGN CHART

R4-7c

W8-1 BUMP

W13-1(15) 35 MPH

LEGEND

NEW RED CURB

YELLOW THERMO (SEE NOTE 5)

NEW SIGN/POST

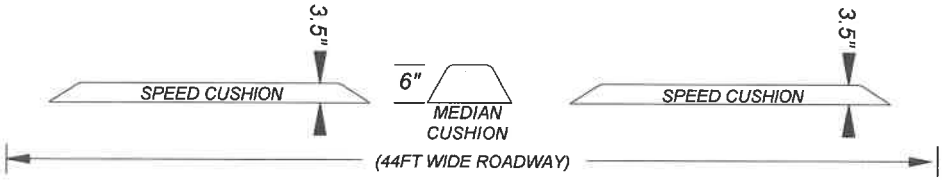

CROSSECTION PROFILE VIEW

NOTES / SECTIONS: SEE MVSI-136D-0

RECOMMENDED:

DIVISION MANAGER — DATE: 2/1/2024

APPROVED:

PUBLIC WORKS DIRECTOR / CITY ENGINEER — DATE: 2/1/24

NOT TO SCALE

CITY OF MORENO VALLEY

PUBLIC WORKS DEPARTMENT - TRANSPORTATION ENGINEERING DIVISION

SPEED CUSHION DETAIL 44FT WIDE ROADWAY PLACEMENT

STANDARD PLAN

MVSI-136C-0

SHEET 3 OF 4